Estimate for the work of providing and laying of 150mm dia DI & 100mm dia DI water supply line at Nagawara main road from ORR up to Kuppaswamy layout Nagawar main road pertaining to AEE E-2-1 Sub Division.

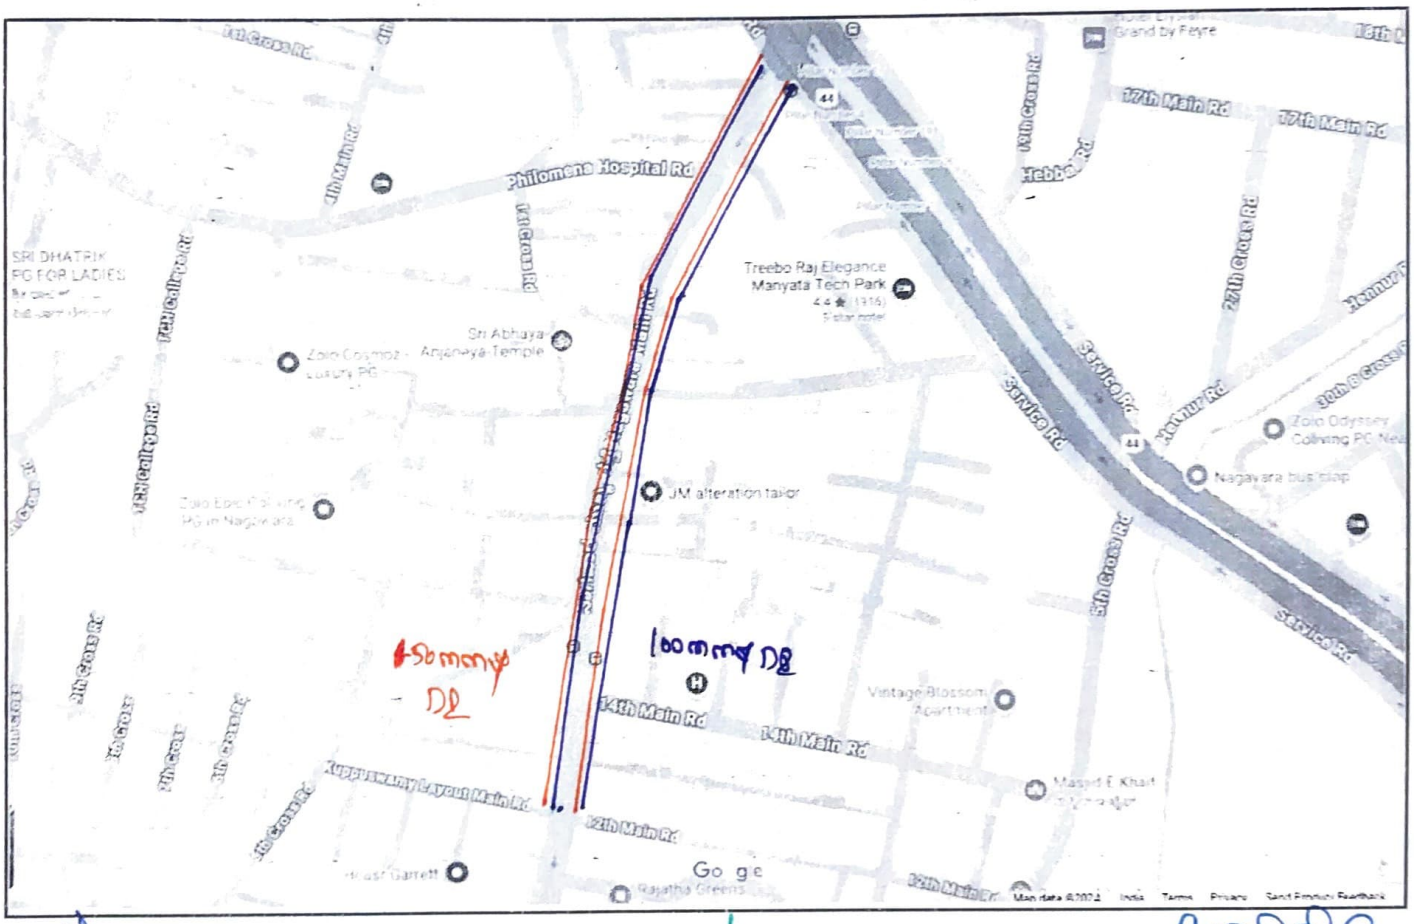

AE(HBR)

AEE E2

EE E2